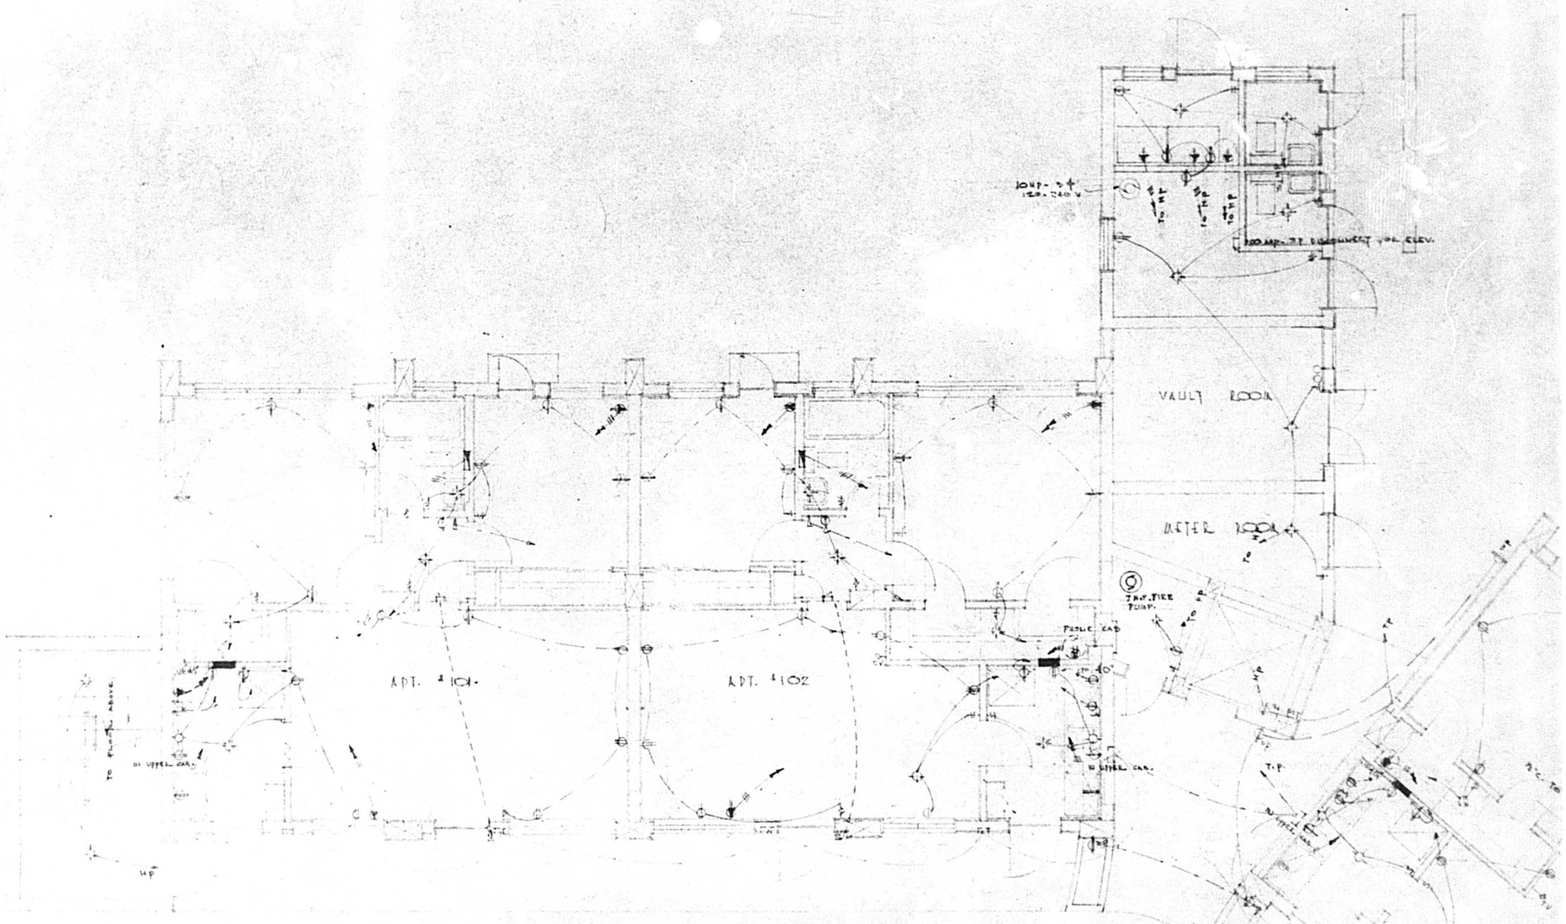

NOTE:
ALL RECESSED PANEL LIGHTS ARE TO BE PRESCOTTE #L-1
ALL EXIT LIGHTS ARE TO BE SELLAR 12053

FIRST FLOOR PLAN
SCALE 1/4" = 1'-0"

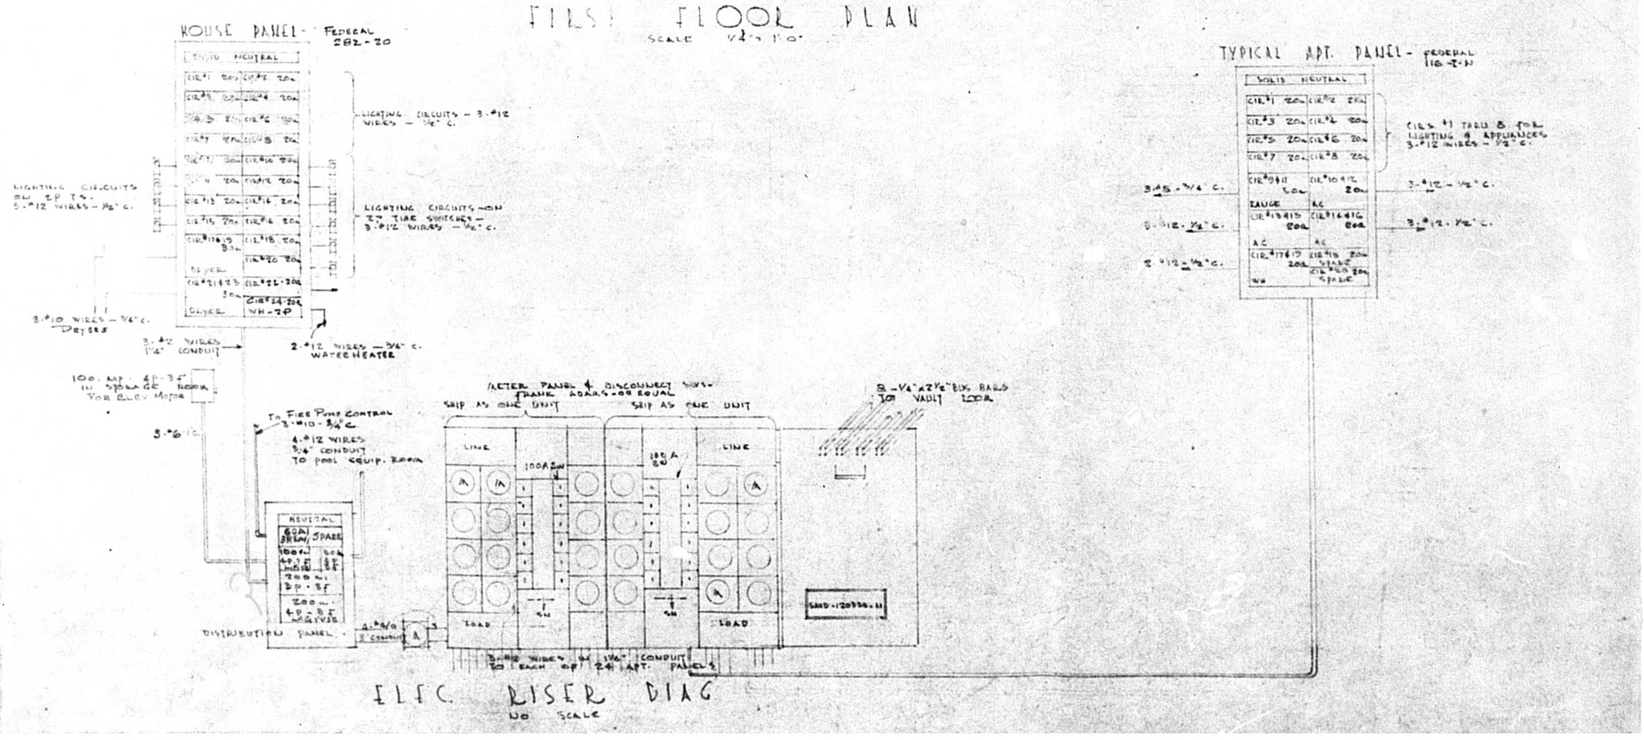

ELEC. RISER DIAG
NO SCALE